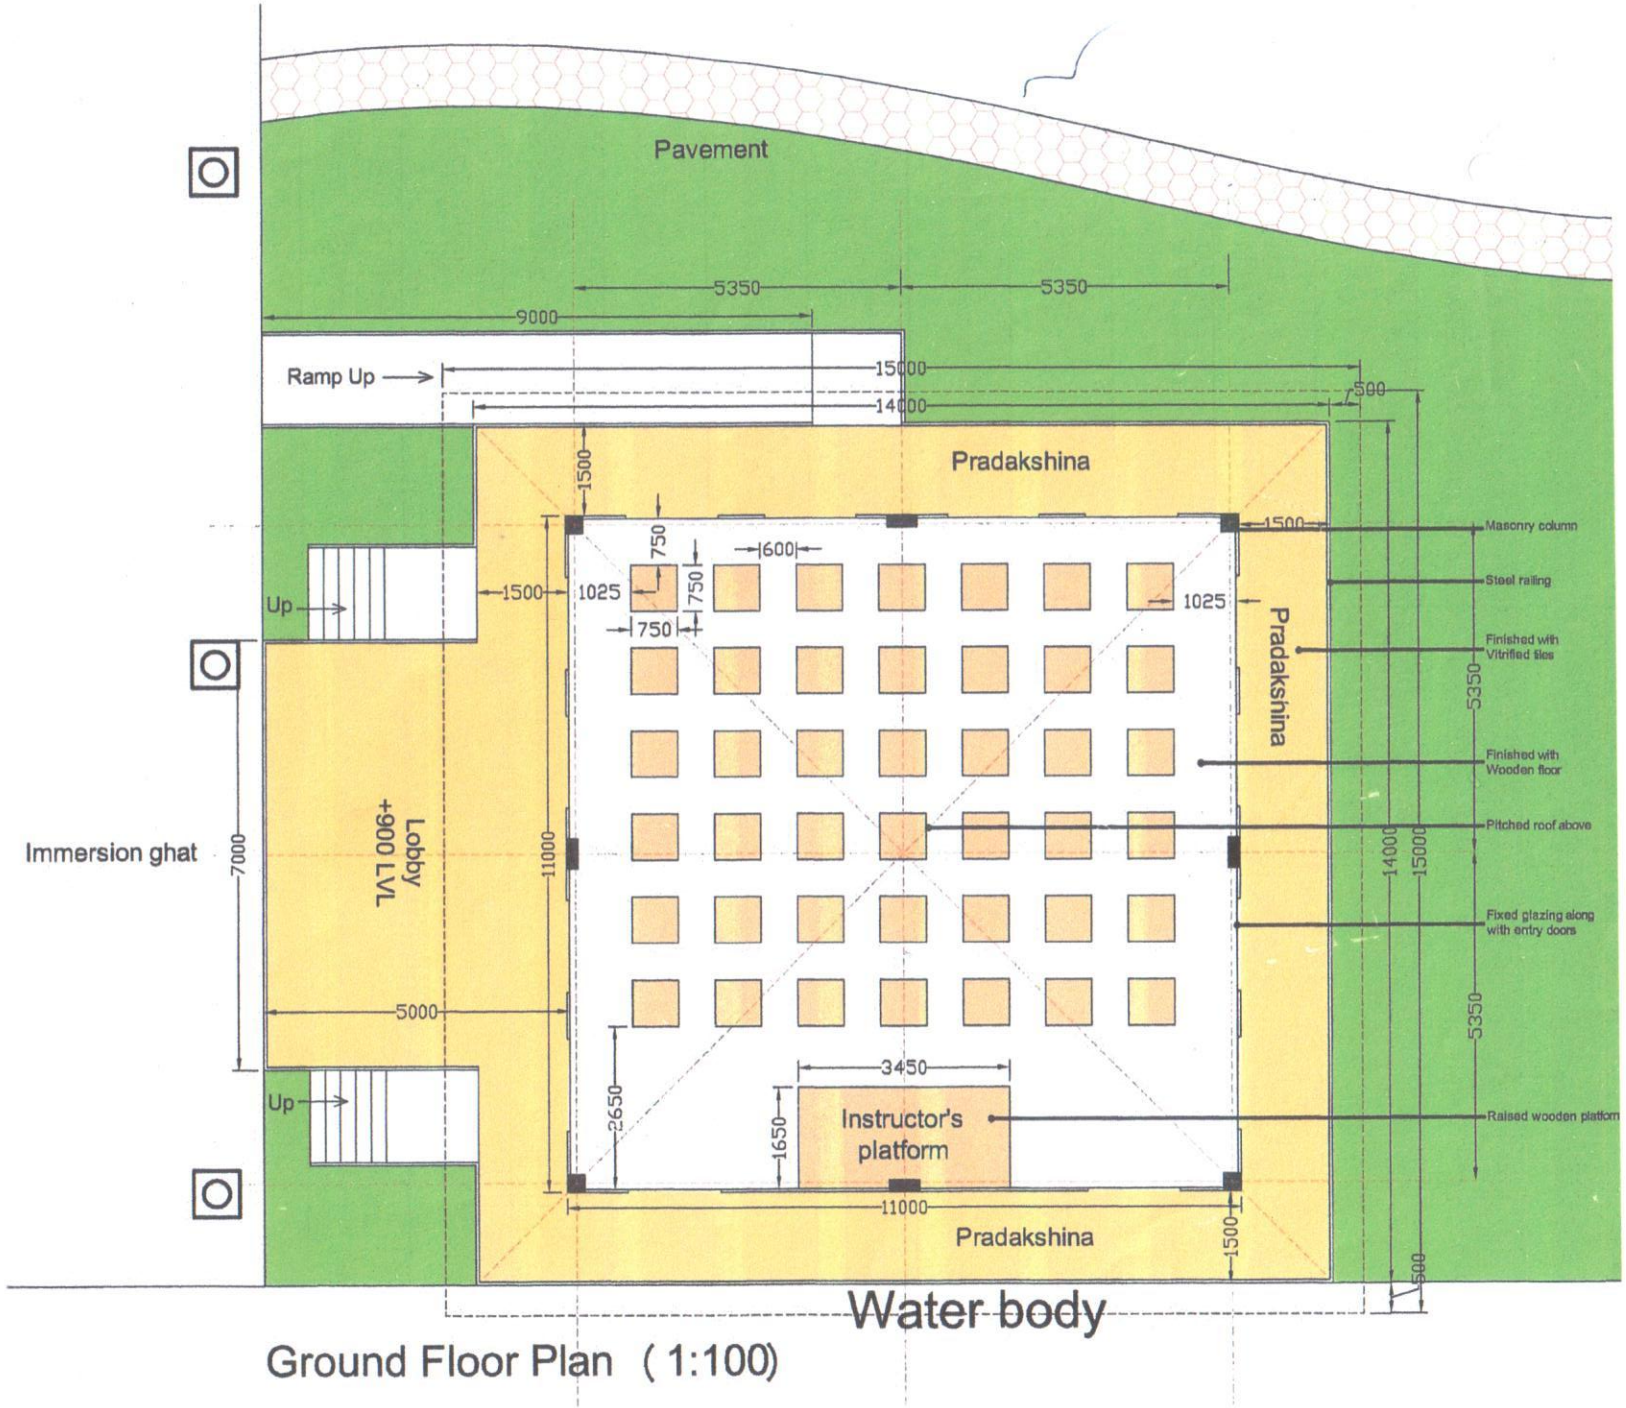

Ground Floor Plan (1:100)